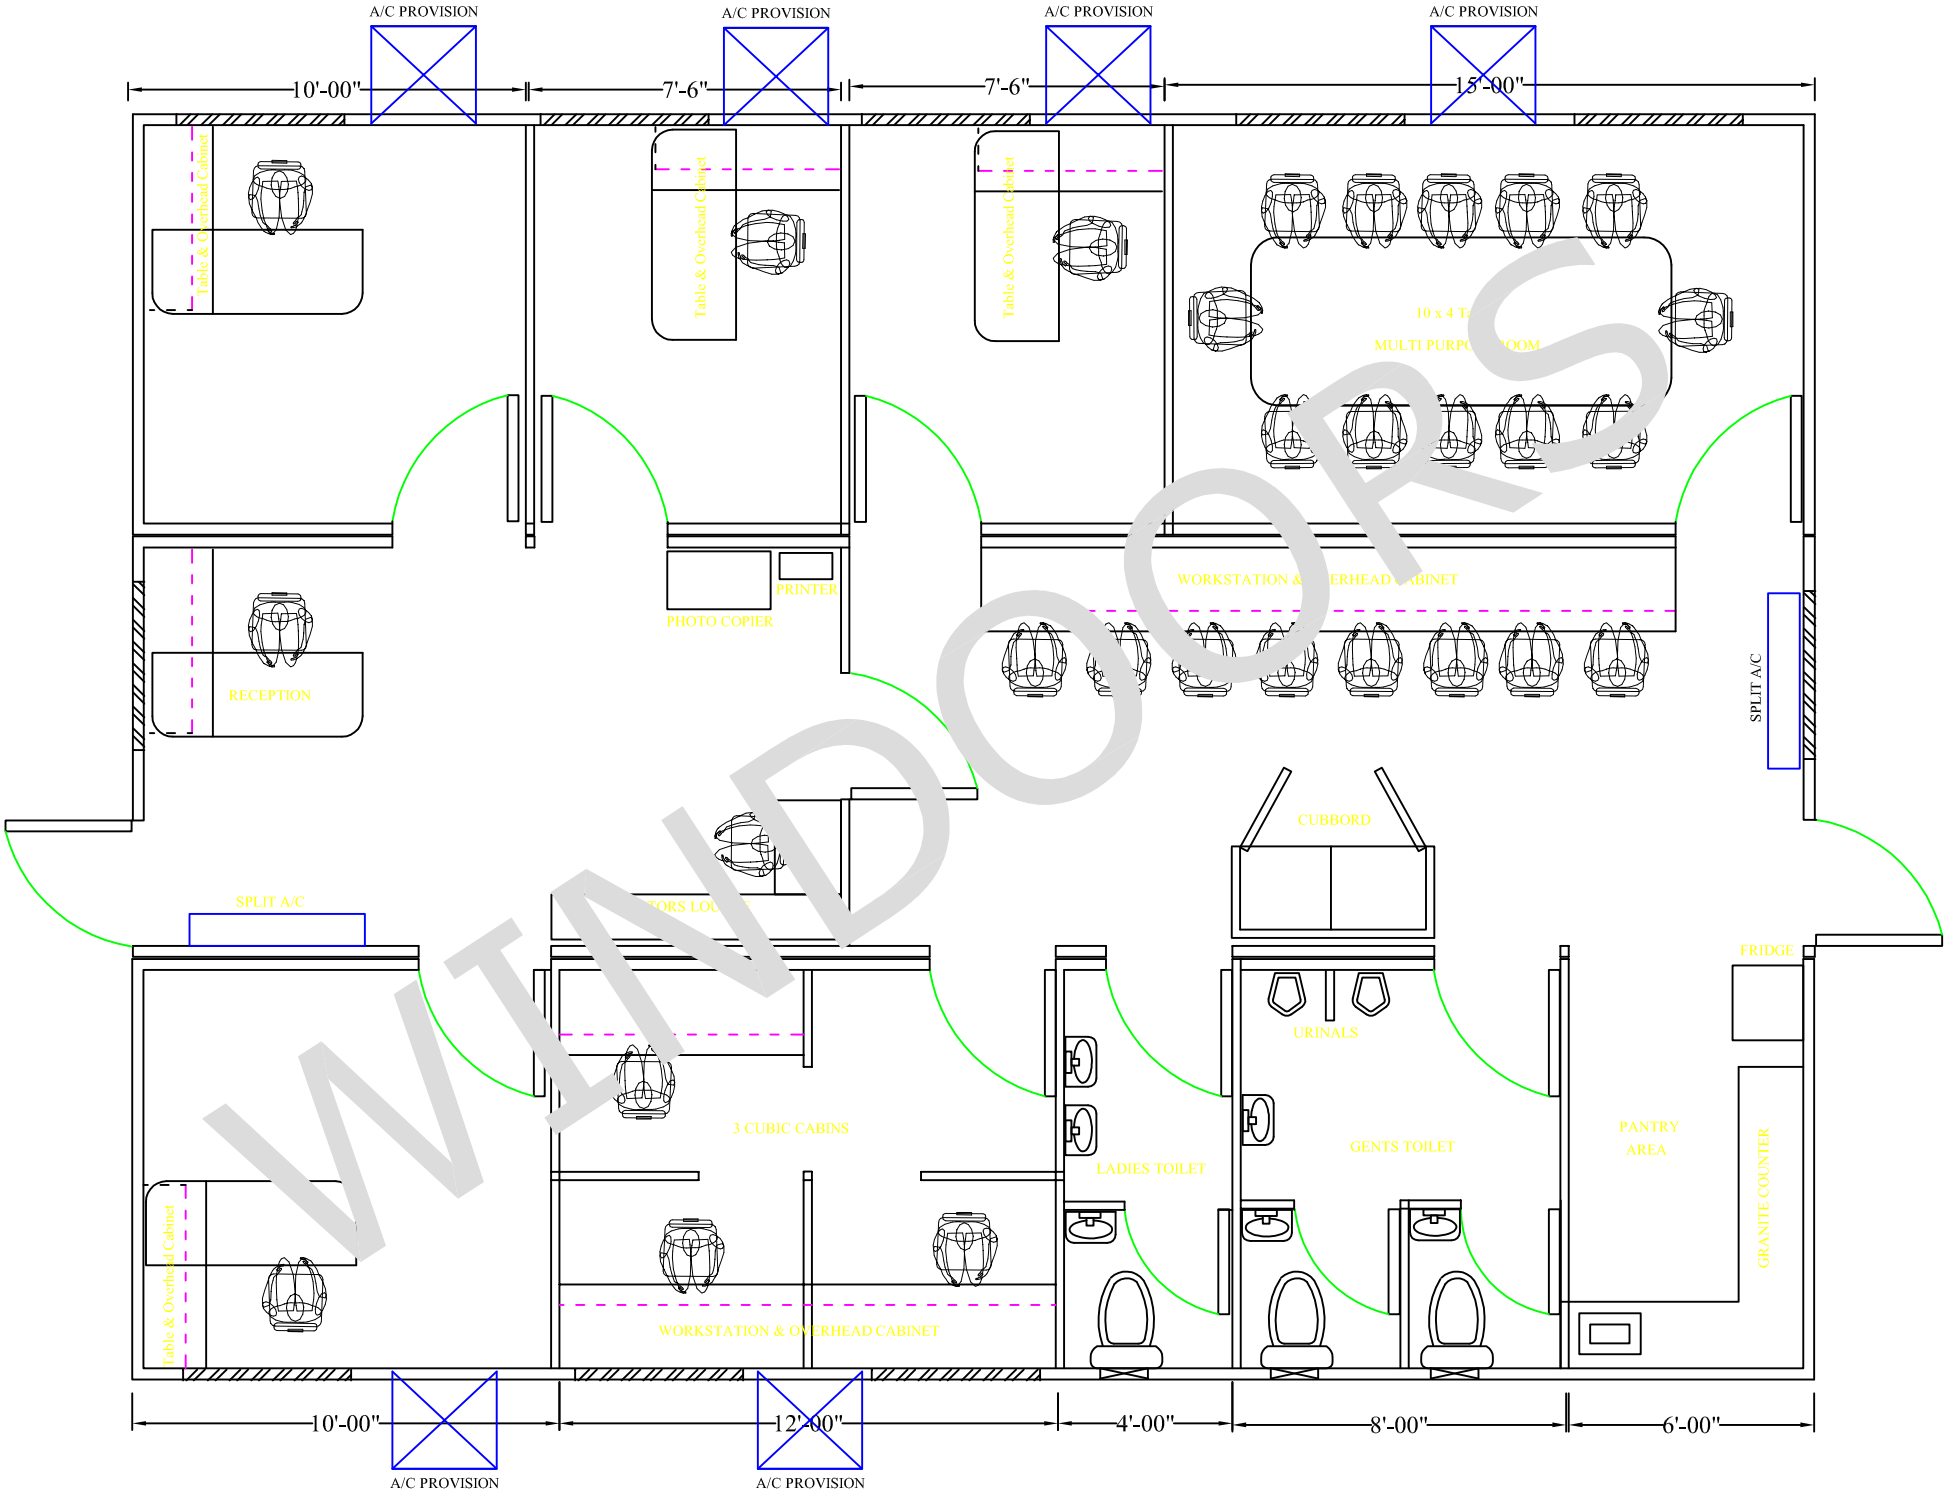
A/C PROVISION
A/C PROVISION
A/C PROVISION
A/C PROVISION
10'-00"
7'-6"
7'-6"
15'-00"
Table & Overhead Cabinet
Table & Overhead Cabinet
Table & Overhead Cabinet
10 x 4 Ta
MULTI PURPO OOM
PRINTER
PHOTO COPIER
WORKSTATION & ERHEAD CABINET
RECEPTION
SPLIT A/C
CUBBORD
SPLIT A/C
ORS LOU
FRIDGE
URINALS
3 CUBIC CABINS
LADIES TOILET
GENTS TOILET
PANTRY
AREA
GRANITE COUNTER
Table & Overhead Cabinet
WORKSTATION & OVERHEAD CABINET
10'-00"
12'-00"
4'-00"
8'-00"
6'-00"
A/C PROVISION
A/C PROVISION
WINDOORS